


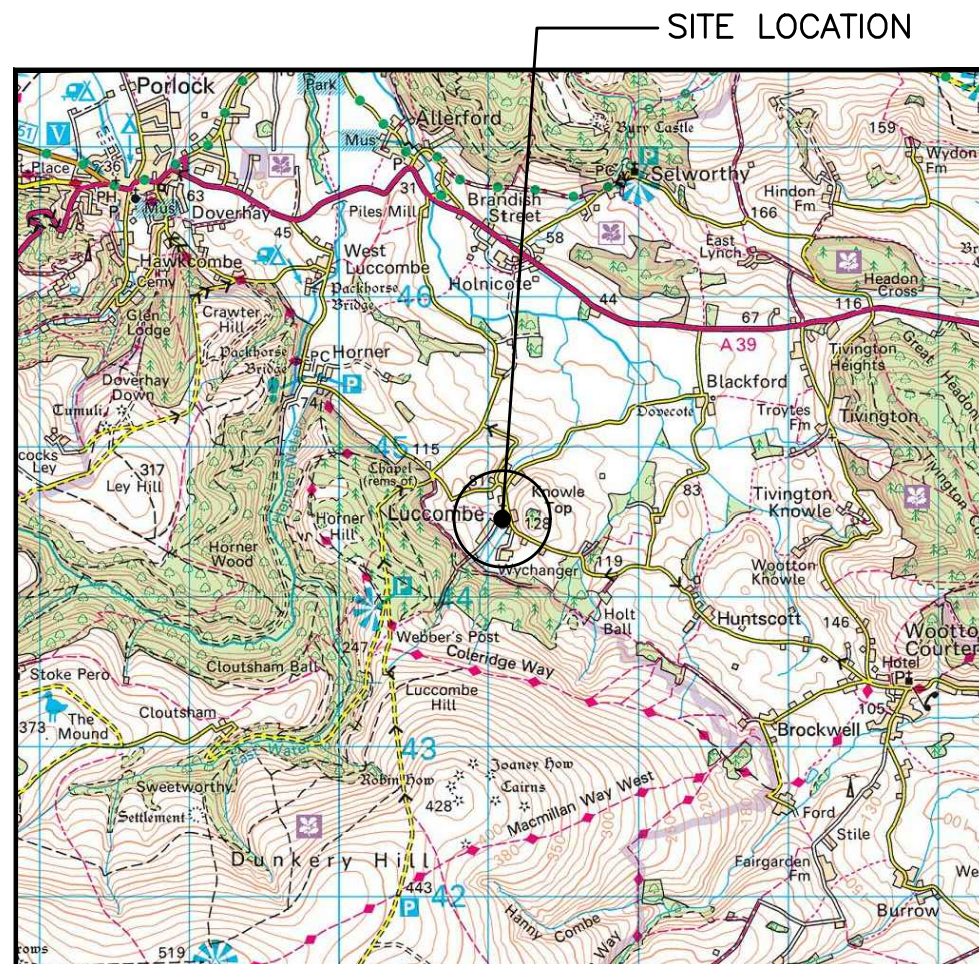



0 1km 2km
SCALE 1:50000

SITE LOCATION (Scale 1:50000)

Ordnance Survey map extract
based upon Landranger map series
with the permission of the controller of
Her Majesty's Stationery Office
Licence No. 0100023487
Crown copyright.



SITE PHOTOGRAPH

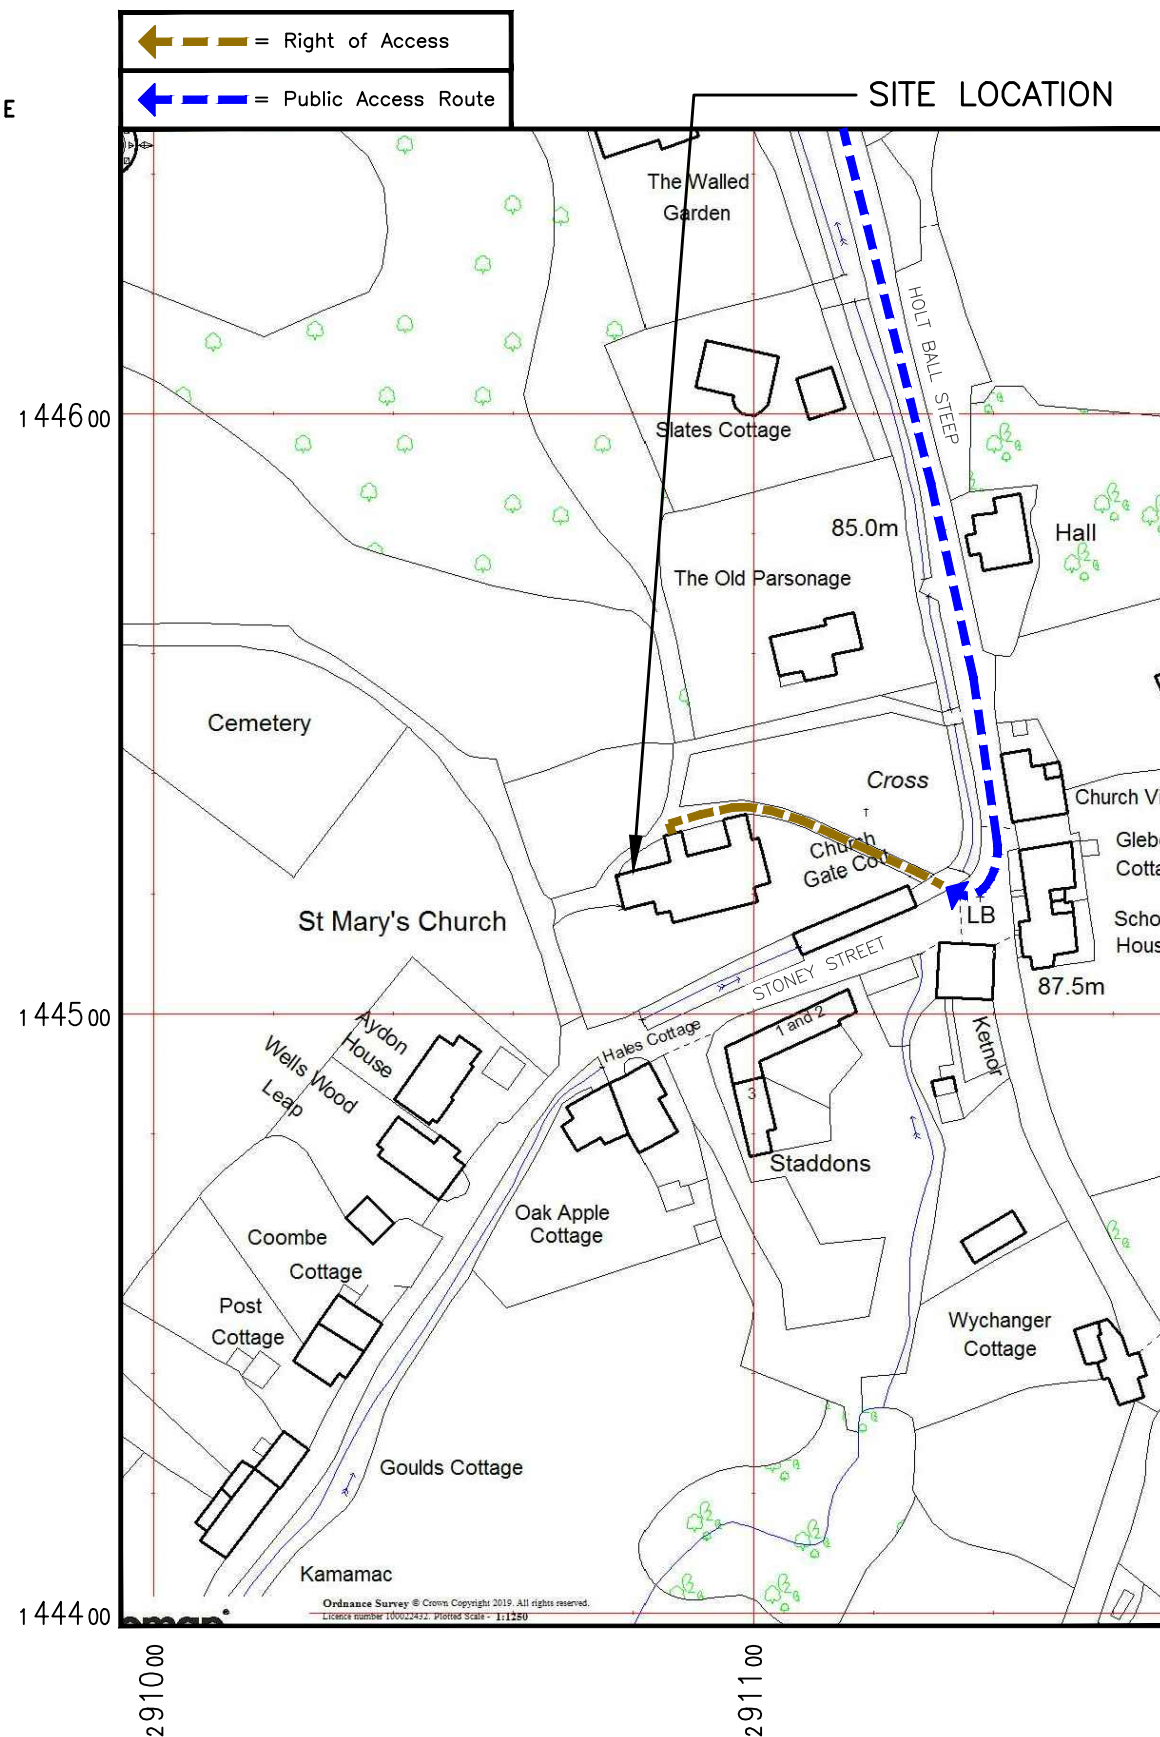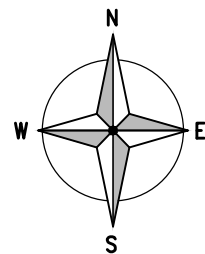

DETAILED SITE LOCATION

(Scale 1:1250)

Based upon Ordnance Survey map extract
with the permission of the Controller of
Her Majesty's Stationery Office.
Crown copyright.
Licence No. 100020449

ALL DIMENSIONS ARE IN mm UNLESS NOTED OTHERWISE

N.G.R	E: 291080	N: 144522
-------	-----------	-----------

CONCESSION REQUIRED	NO
---------------------	----

DIRECTIONS TO SITE:
HEADING SOUTH—WEST ON M5. AT JUNCTION
25 TAKE SLIPROAD TO A358 TOWARDS
HONITON/TAUNTON. AT ROUNDABOUT TAKE
4TH EXIT ONTO A358 TOWARDS MINEHEAD/
TAUNTON. AFTER 0.5 MILE AT ROUNDABOUT
TAKE 1ST EXIT. KEEP STRAIGHT ON AFTER 0.3
MILE FOR A38 (TONEWAY). AFTER 0.9 MILE
AT ROUNDABOUT TAKE 3RD EXIT FOR A358
(OBRIDGE VIADUCT). AFTER 0.5 MILE AT
ROUNDABOUT TAKE 1ST EXIT. AFTER 0.7 MILE
TURN LEFT TO STAY ON A358 (GREENWAY
ROAD). CONTINUE ON FOR 1.3 MILES PASSING
THROUGH 4 ROUNDABOUTS. AFTER 13.5 MILES
BEAR LEFT FOR A39 (BANK STREET).
CONTINUE FOR 1.2 MILES PASSING THROUGH
2 ROUNDABOUTS. AFTER 6.4 MILES BEAR
LEFT ONTO HOPCOTT ROAD. CONTINUE ON
FOR 1.6 MILES FOR A39. TURN LEFT AFTER
1.7 MILES. TURN LEFT. AFTER 0.3 MILE TURN
RIGHT (STONEY STREET). TURN RIGHT AFTER
1.1 MILES. CHURCH IS ON RIGHT AFTER
APPROX 30 YARDS.

NOTES:

A	First Issue	GB	GD	06.06.19
REV	MODIFICATION	BY	CH	DATE



Cell Name		Opt
CHURCH OF THE BLESSED ST MARY		-
Cell ID No		
NET		
A02676		

Site Address / Contact Details

HOLT BALL STEEP
LUCCOMBE
SOMERSET
TA24 8TE

Drawing Title:	SITE LOCATION MAPS
----------------	--------------------

Purpose of issue:	PLANNING
-------------------	----------


Drawing Number:	100	A
-----------------	-----	---

Surveyed By: GD	Original Sheet Size: A3	Pack Issue
--------------------	----------------------------	---------------

Drawn: GB	Date: 06.06.19	Checked: GD	Date: 06.06.19	A
--------------	-------------------	----------------	-------------------	---


A

Pack	
Issue	

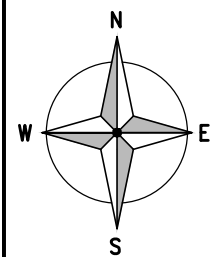


← = Right of Access
← = Public Access Route

SITE LOCATION

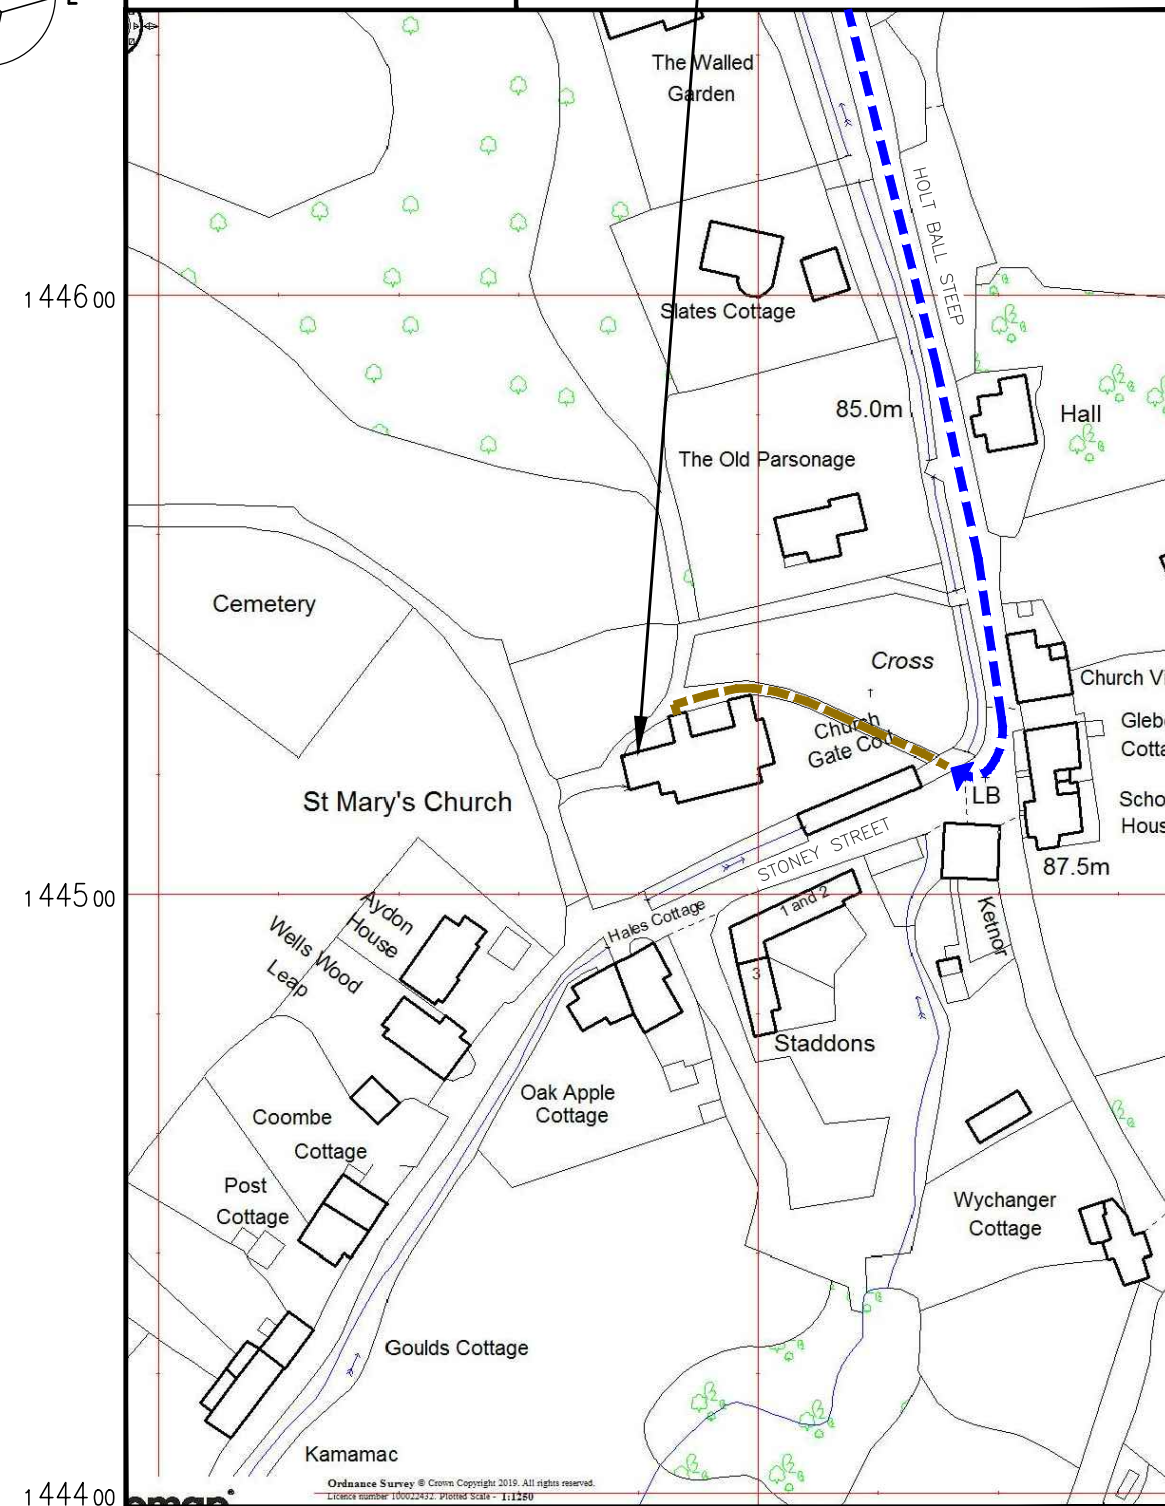


DETAILED SITE LOCATION (Scale 1:1250)

Based upon Ordnance Survey map extract
with the permission of the Controller of
Her Majesty's Stationery Office.
Crown copyright.
Licence No. 100020449

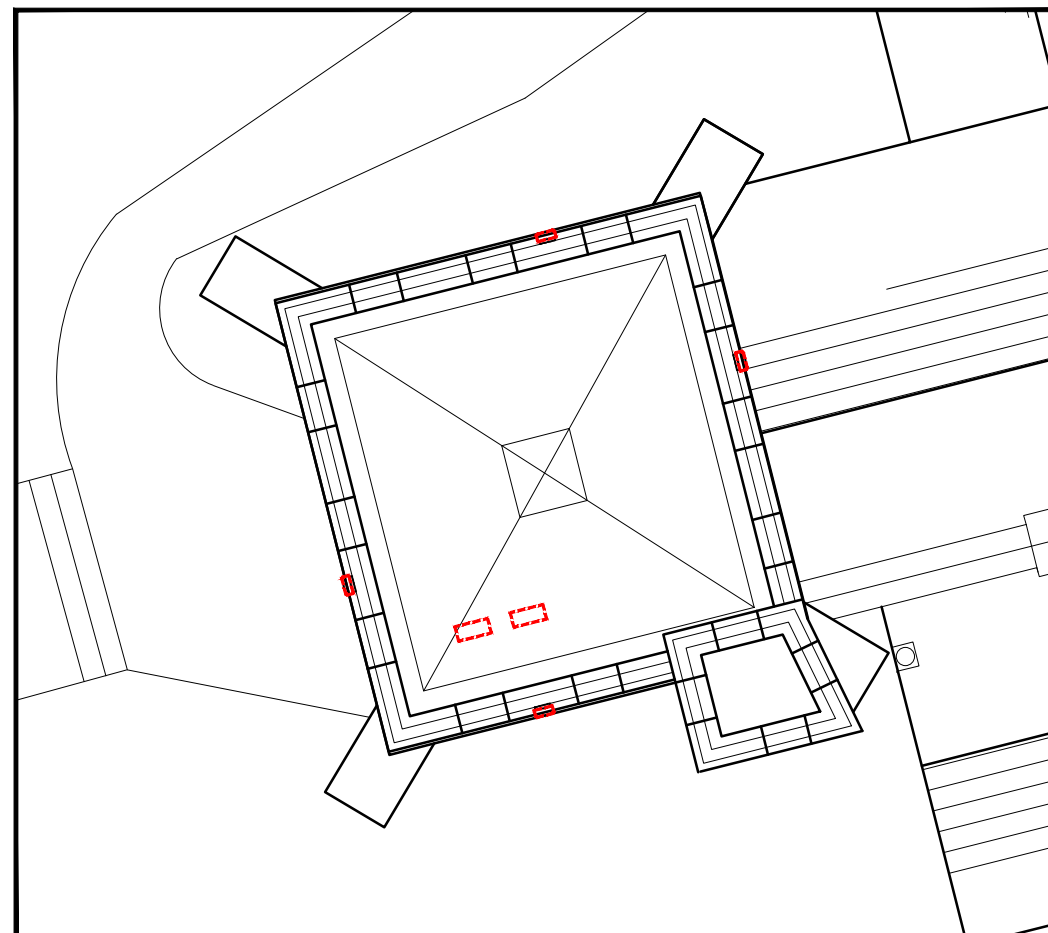

EQUIPMENT DEMISE PLAN (1:100)

 

ALL DIMENSIONS ARE IN mm UNLESS NOTED OTHERWISE

N.G.R E: 291080 N: 144522

CONCESSION REQUIRED NO

NOTES:

REV	DESCRIPTION	BY	CH	DATE
A	First Issue	GB	GD	06.06.19
REV	MODIFICATION	BY	CH	DATE

NETCOS



Cell Name	Opt.
CHURCH OF THE BLESSED ST MARY	—

Cell ID No	
NET	
A02676	

Site Address / Contact Details
HOLT BALL STEEP LUCCOMBE SOMERSET TA24 8TE


Drawing Title:	LEASE DRAWING
----------------	---------------

Purpose of issue:	PLANNING	Dwg Rev:
-------------------	----------	----------

Drawing Number:	101	A
-----------------	-----	---

Surveyed By:	GD	Original Sheet Size:	A3	Pack Issue:
--------------	----	----------------------	----	-------------

Drawn:	GB	Date:	06.06.19	Checked:	GD	Date:	06.06.19	A
--------	----	-------	----------	----------	----	-------	----------	---

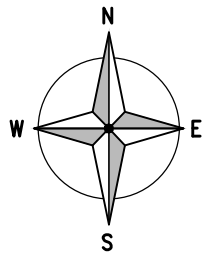

PROPOSED 2No. POTENTIAL ROUTES FOR THE FIBRE TRANSMISSION CABLE TO RUN IN UNDERGROUND DUCT FROM CHURCHYARD BOUNDARY TO CHURCH TOWER. DUCT TO RUN IN GRASSED AREA ALONG EDGE OF FOOTPATH. DUCT TO BE LAID IN TRENCH 450mm DEEP. PROPOSED TRANSMISSION CABLE TO RUN UP OUTSIDE OF NORTH FACE OF CHURCH TOWER TO ROOF FOLLOWING EXISTING LIGHTNING PROTECTION DOWN TAPE THEN ENTERS ROOF THROUGH NEW ROOF TILE CABLE GLAND AND THEN RUN DOWN THROUGH TOWER TO EQUIPMENT LOCATION

CHURCH OF THE BLESSED ST. MARY

PROPOSED 4No. TEMPORARY ANTENNAS TO BE MOUNTED TO TOWER AND PAINTED TO MATCH STONEMWORK

NOTE:
UNTIL THE FIBRE TRANSMISSION ORDER HAS BEEN PLACED WITH OPENREACH, THE EXACT ROUTE OF THE OPENREACH DUCT IS UNKNOWN THEREFORE ALL POTENTIAL ROUTES ARE SHOWN HOWEVER ONLY ONE WILL BE USED. IN ALL INSTANCES EXCAVATION OF CONSECRATED GROUND WILL BE AVOIDED.

PROPOSED SITE PLAN (1:500)



ALL DIMENSIONS ARE IN mm UNLESS NOTED OTHERWISE

N.G.R E: 291080 N: 144522

CONCESSION REQUIRED NO

NOTES:

A	First Issue	GB	GD	06.06.19
REV	MODIFICATION	BY	CH	DATE

NETCOS



Cell Name	Opt.
CHURCH OF THE BLESSED ST MARY	—

Cell ID No		
NET		
A02676		

Site Address / Contact Details		
HOLT BALL STEEP LUCCOMBE SOMERSET TA24 8TE		

Drawing Title:	PROPOSED SITE PLAN
----------------	--------------------

Purpose of issue:	PLANNING	Dwg Rev:
-------------------	----------	----------

Drawing Number:	200	A
-----------------	-----	---

Surveyed By:	GD	Original Sheet Size:	A3	Pack Issue:
--------------	----	----------------------	----	-------------

Drawn:	GB	Date:	06.06.19	Checked:	GD	Date:	06.06.19	A
--------	----	-------	----------	----------	----	-------	----------	---

NOTE: THE LOCATION OF THE ANTENNAS HAS BEEN CAREFULLY CONSIDERED TO MITIGATE THE IMPACT ON THE FABRIC OF THE HISTORIC CHURCH BUILDING, AND TO MITIGATE THE VISUAL IMPACT, WHILST ALSO ENSURING THE CHURCH AND LOCAL COMMUNITY ARE PROVIDED WITH ADEQUATE 4G & 5G COVERAGE

ALL DIMENSIONS ARE IN mm UNLESS NOTED OTHERWISE

N.G.R E: 291080 N: 144522

CONCESSION REQUIRED NO

NOTES:

A	First Issue	GB	GD	06.06.19
REV	MODIFICATION	BY	CH	DATE




Cell Name	Opt.
CHURCH OF THE BLESSED ST MARY	—


Cell ID No		
NET		
A02676		

Site Address / Contact Details		
HOLT BALL STEEP LUCCOMBE SOMERSET TA24 8TE		


Drawing Title: PROPOSED NORTH ELEVATION		
Purpose of issue: PLANNING		Dwg Rev:
Drawing Number: 300		A
Surveyed By: GD	Original Sheet Size: A3	Pack Issue:
Drawn: GB	Date: 06.06.19	Checked: GD Date: 06.06.19 A

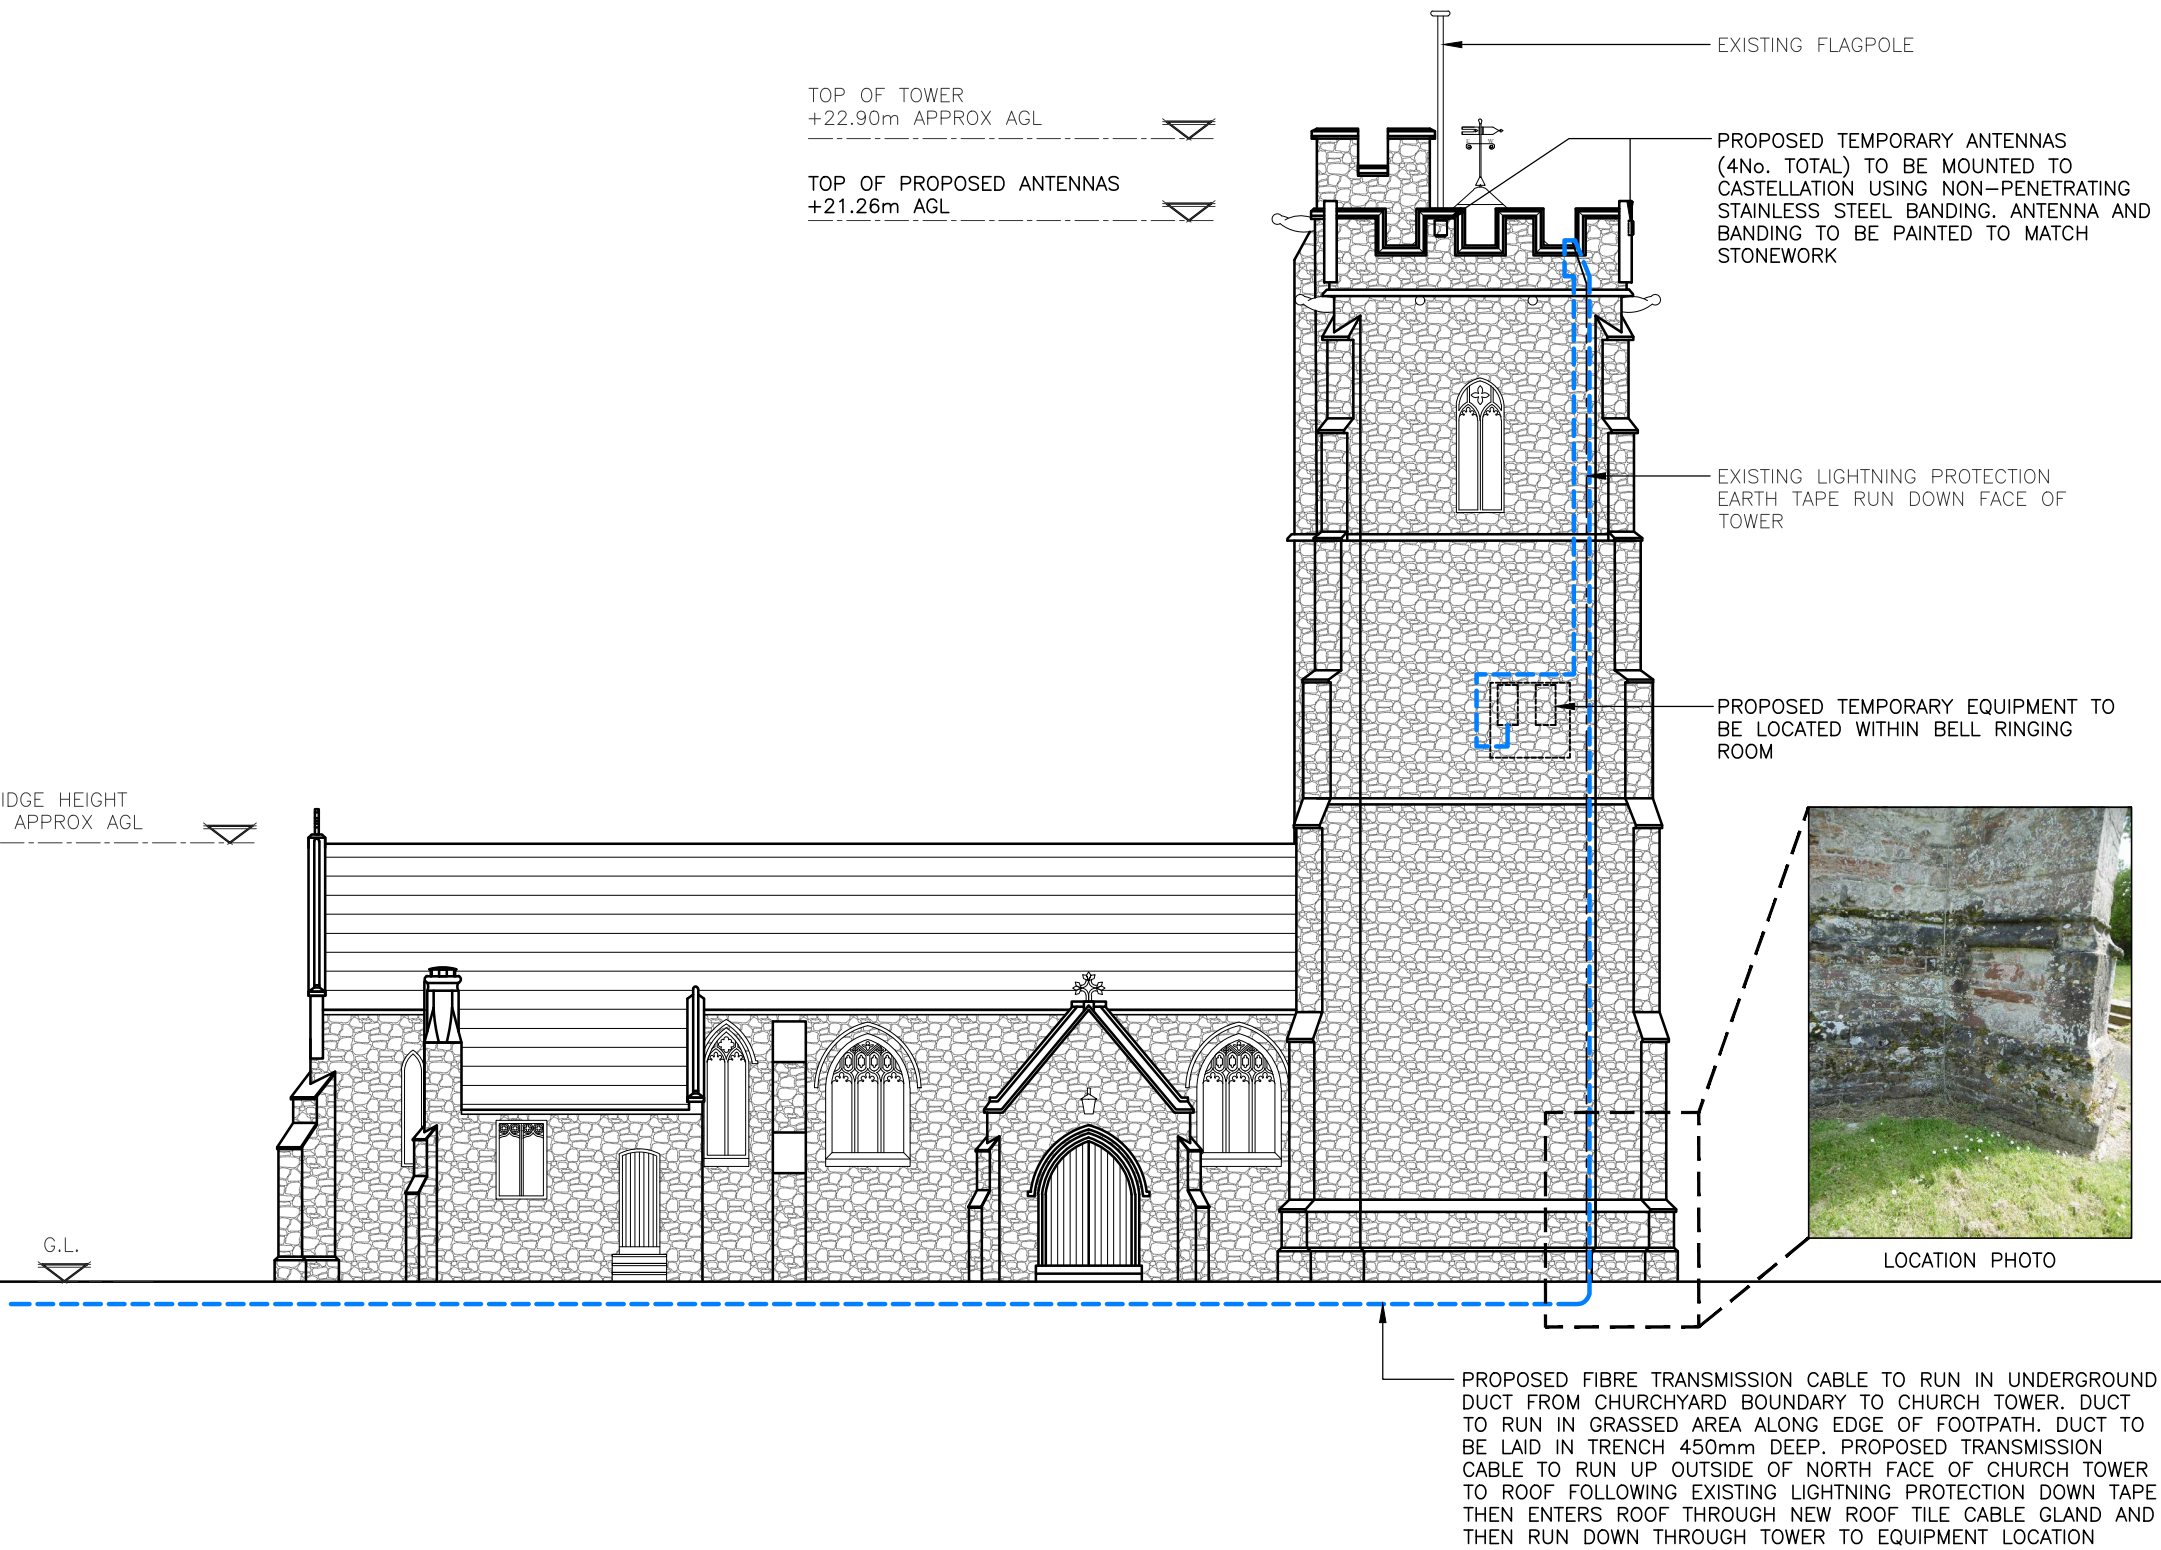


PROPOSED NORTH ELEVATION
(1:150)

 

NOTE: THE LOCATION OF THE ANTENNAS HAS BEEN CAREFULLY CONSIDERED TO MITIGATE THE IMPACT ON THE FABRIC OF THE HISTORIC CHURCH BUILDING, AND TO MITIGATE THE VISUAL IMPACT, WHILST ALSO ENSURING THE CHURCH AND LOCAL COMMUNITY ARE PROVIDED WITH ADEQUATE 4G & 5G COVERAGE

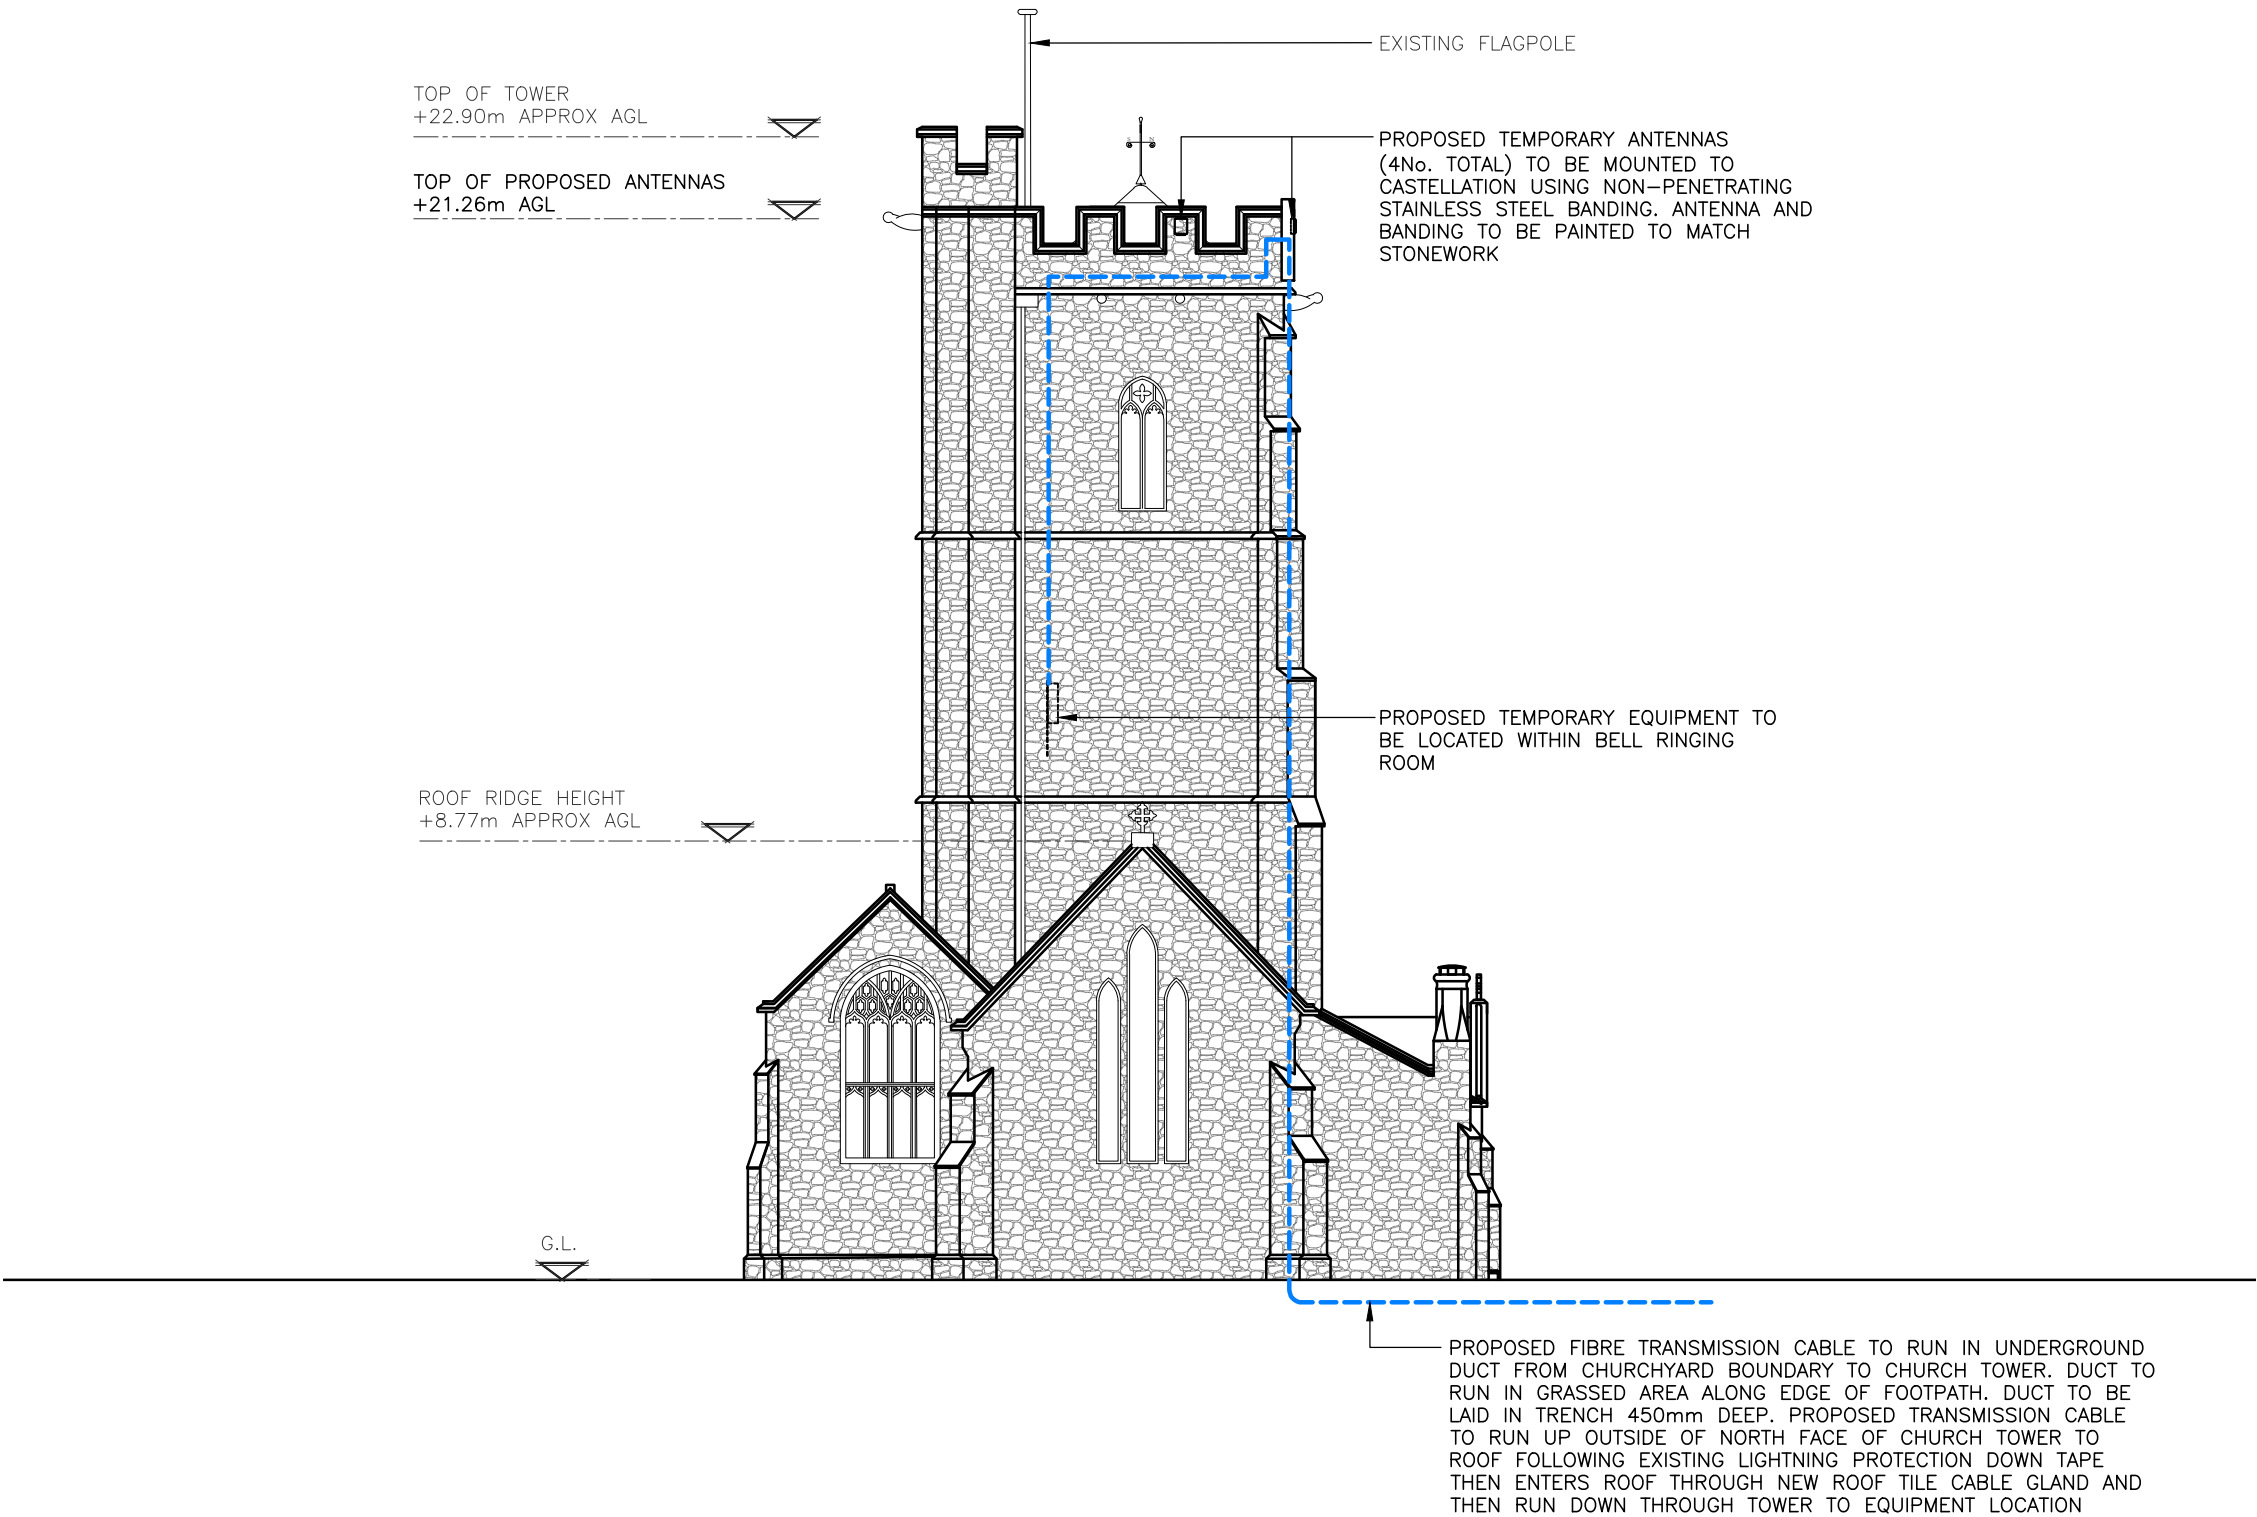

PROPOSED EAST ELEVATION
(1:150)

 

ALL DIMENSIONS ARE IN mm UNLESS NOTED OTHERWISE

N.G.R

E: 291080 N: 144522

CONCESSION REQUIRED

NO

NOTES:

A	First Issue	GB	GD	06.06.19
REV	MODIFICATION	BY	CH	DATE

NETCOS

THE CHURCH OF ENGLAND

PARISH BUYING

Cell Name		Opt.
CHURCH OF THE BLESSED ST MARY		—
Cell ID No		
NET		
A02676		
Site Address / Contact Details		
HOLT BALL STEEP LUCCOMBE SOMERSET TA24 8TE		
Drawing Title: PROPOSED EAST ELEVATION		
Purpose of issue: PLANNING		Dwg Rev: A
Drawing Number: 301		A
Surveyed By: GD	Original Sheet Size: A3	Pack Issue:
Drawn: GB	Date: 06.06.19	Checked: GD Date: 06.06.19 A

NOTE: THE LOCATION OF THE ANTENNAS HAS BEEN CAREFULLY CONSIDERED TO MITIGATE THE IMPACT ON THE FABRIC OF THE HISTORIC CHURCH BUILDING, AND TO MITIGATE THE VISUAL IMPACT, WHILST ALSO ENSURING THE CHURCH AND LOCAL COMMUNITY ARE PROVIDED WITH ADEQUATE 4G & 5G COVERAGE

ALL DIMENSIONS ARE IN mm UNLESS NOTED OTHERWISE

N.G.R E: 291080 N: 144522

CONCESSION REQUIRED NO

NOTES:

EXISTING FLAGPOLE

PROPOSED TEMPORARY ANTENNAS (4No. TOTAL) TO BE MOUNTED TO CASTELLATION USING NON-PENETRATING STAINLESS STEEL BANDING. ANTENNA AND BANDING TO BE PAINTED TO MATCH STONEWORK

TOP OF TOWER +22.90m APPROX AGL

TOP OF PROPOSED ANTENNAS +21.26m AGL

EXISTING LIGHTNING PROTECTION EARTH TAPE RUN DOWN FACE OF TOWER

PROPOSED TEMPORARY EQUIPMENT TO BE LOCATED WITHIN BELL RINGING ROOM


EXISTING OVERHEAD POWER CABLE RUN TO CHURCH TOWER

ROOF RIDGE HEIGHT +8.77m APPROX AGL

G.L.

PROPOSED FIBRE TRANSMISSION CABLE TO RUN IN UNDERGROUND DUCT FROM CHURCHYARD BOUNDARY TO CHURCH TOWER. DUCT TO RUN IN GRASSED AREA ALONG EDGE OF FOOTPATH. DUCT TO BE LAID IN TRENCH 450mm DEEP. PROPOSED TRANSMISSION CABLE TO RUN UP OUTSIDE OF NORTH FACE OF CHURCH TOWER TO ROOF FOLLOWING EXISTING LIGHTNING PROTECTION DOWN TAPE THEN ENTERS ROOF THROUGH NEW ROOF TILE CABLE GLAND AND THEN RUN DOWN THROUGH TOWER TO EQUIPMENT LOCATION

PROPOSED SOUTH ELEVATION (1:150)

 

A	First Issue	GB	GD	06.06.19
REV	MODIFICATION	BY	CH	DATE



Cell Name	Opt.
CHURCH OF THE BLESSED ST MARY	—

Cell ID No	
NET	
A02676	

Site Address / Contact Details
HOLT BALL STEEP LUCCOMBE SOMERSET TA24 8TE

Drawing Title:
PROPOSED SOUTH ELEVATION


Purpose of issue:	PLANNING	Dwg Rev:

Drawing Number:	302	A
-----------------	-----	---

Surveyed By:	Original Sheet Size:	Pack Issue:
GD	A3	


Drawn:	Date:	Checked:	Date:	
GB	06.06.19	GD	06.06.19	A

NOTE: THE LOCATION OF THE ANTENNAS HAS BEEN CAREFULLY CONSIDERED TO MITIGATE THE IMPACT ON THE FABRIC OF THE HISTORIC CHURCH BUILDING, AND TO MITIGATE THE VISUAL IMPACT, WHILST ALSO ENSURING THE CHURCH AND LOCAL COMMUNITY ARE PROVIDED WITH ADEQUATE 4G & 5G COVERAGE

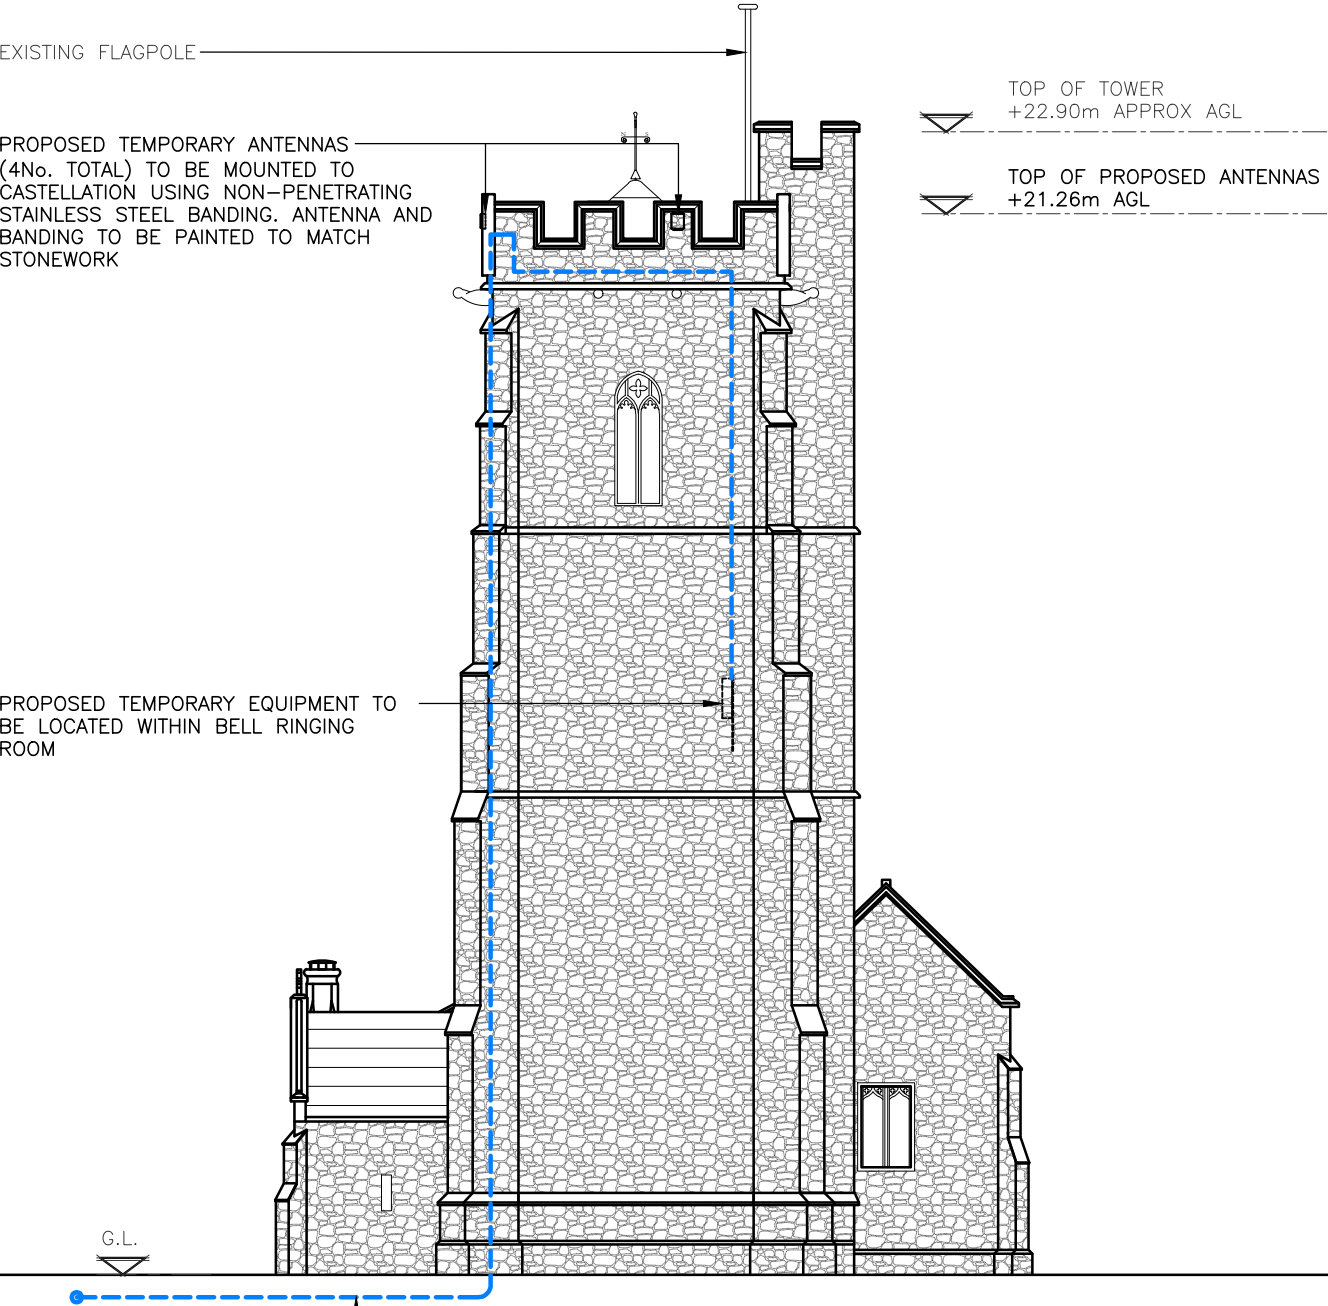

PROPOSED FIBRE TRANSMISSION CABLE TO RUN IN UNDERGROUND DUCT FROM CHURCHYARD BOUNDARY TO CHURCH TOWER. DUCT TO RUN IN GRASSED AREA ALONG EDGE OF FOOTPATH. DUCT TO BE LAID IN TRENCH 450mm DEEP. PROPOSED TRANSMISSION CABLE TO RUN UP OUTSIDE OF NORTH FACE OF CHURCH TOWER TO ROOF FOLLOWING EXISTING LIGHTNING PROTECTION DOWN TAPE THEN ENTERS ROOF THROUGH NEW ROOF TILE CABLE GLAND AND THEN RUN DOWN THROUGH TOWER TO EQUIPMENT LOCATION

PROPOSED WEST ELEVATION
(1:150)

 

ALL DIMENSIONS ARE IN mm UNLESS NOTED OTHERWISE

N.G.R E: 291080 N: 144522

CONCESSION REQUIRED NO

NOTES:


A	First Issue	GB	GD	06.06.19
REV	MODIFICATION	BY	CH	DATE



Cell Name		Opt.
CHURCH OF THE BLESSED ST MARY		—
Cell ID No		
NET		
A02676		

Site Address / Contact Details	
HOLT BALL STEEP LUCCOMBE SOMERSET TA24 8TE	

Drawing Title:		PROPOSED WEST ELEVATION	
Purpose of issue:		PLANNING	Dwg Rev:
Drawing Number:		303	A
Surveyed By:		GD	Pack Issue:
Original Sheet Size:		A3	
Drawn:	Date:	Checked:	Date:
GB	06.06.19	GD	06.06.19
			A

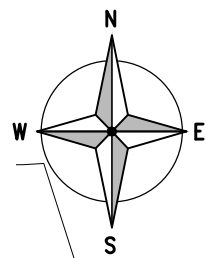

PROPOSED 2No. POTENTIAL ROUTES FOR THE FIBRE TRANSMISSION CABLE TO RUN IN UNDERGROUND DUCT FROM CHURCHYARD BOUNDARY TO CHURCH TOWER. DUCT TO RUN IN GRASSED AREA ALONG EDGE OF FOOTPATH. DUCT TO BE LAID IN TRENCH 450mm DEEP. PROPOSED TRANSMISSION CABLE TO RUN UP OUTSIDE OF NORTH FACE OF CHURCH TOWER TO ROOF FOLLOWING EXISTING LIGHTNING PROTECTION DOWN TAPE THEN ENTERS ROOF THROUGH NEW ROOF TILE CABLE GLAND AND THEN RUN DOWN THROUGH TOWER TO EQUIPMENT LOCATION

CHURCH OF THE BLESSED ST. MARY

PROPOSED 4No. TEMPORARY ANTENNAS TO BE MOUNTED TO TOWER AND PAINTED TO MATCH STONEMWORK

NOTE:
UNTIL THE FIBRE TRANSMISSION ORDER HAS BEEN PLACED WITH OPENREACH, THE EXACT ROUTE OF THE OPENREACH DUCT IS UNKNOWN THEREFORE ALL POTENTIAL ROUTES ARE SHOWN HOWEVER ONLY ONE WILL BE USED. IN ALL INSTANCES EXCAVATION OF CONSECRATED GROUND WILL BE AVOIDED.

CHURCH YARD

STONE STREET

PROPOSED ENLARGED SITE PLAN (1:200)

0 2m 4m 6m 8m 10m
SCALE 1:200

ALL DIMENSIONS ARE IN mm UNLESS NOTED OTHERWISE

N.G.R E: 291080 N: 144522

CONCESSION REQUIRED NO

NOTES:

REV	MODIFICATION	BY	CH	DATE
A	First Issue	GB	GD	06.06.19

NETCOS



Cell Name Opt.

CHURCH OF THE BLESSED ST MARY —

Cell ID No

NET

A02676

Site Address / Contact Details

HOLT BALL STEEP
LUCCOMBE
SOMERSET
TA24 8TE

Drawing Title:
PROPOSED ENLARGED SITE PLAN


Purpose of issue: PLANNING Dwg Rev:

Drawing Number: 400 A


Surveyed By: GD Original Sheet Size: A3 Pack Issue:

Drawn: GB Date: 06.06.19 Checked: GD Date: 06.06.19 A


FOR SITE DESIGN DEPENDENCIES REFER TO DRAWING 502

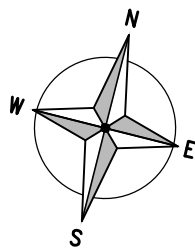

NOTE:
ALL FIXINGS INTO THE FABRIC OF THE CHURCH
ARE TO BE MADE INTO THE MORTAR JOINTS
WHERE PRACTICALLY POSSIBLE SUBJECT TO THE
INTEGRITY OF THE MORTAR.

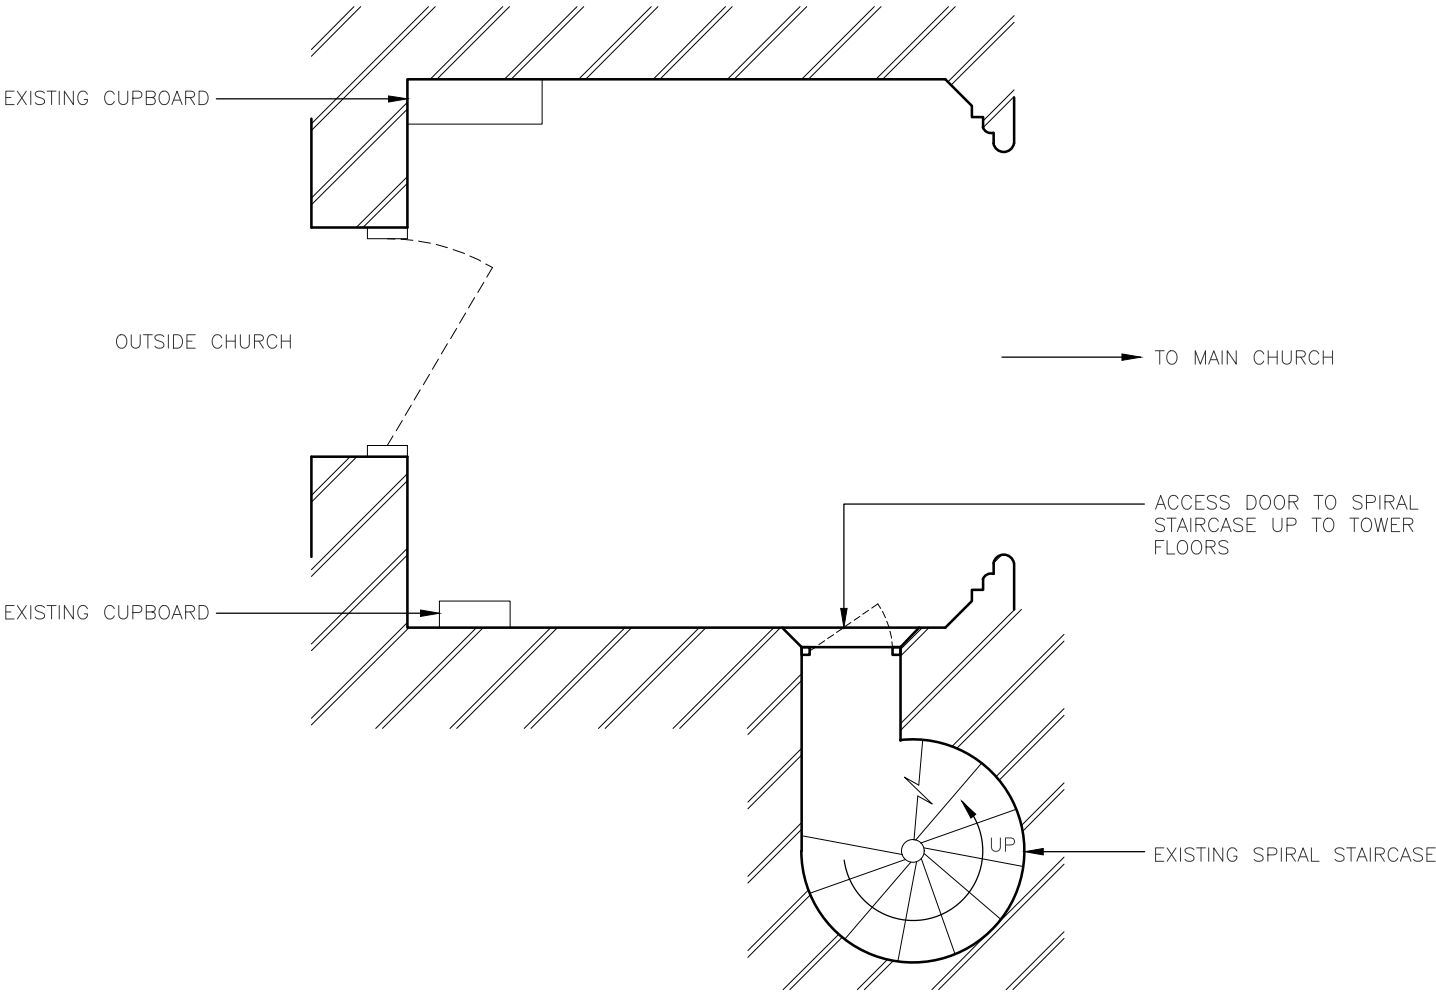

EXISTING GROUND FLOOR LAYOUT PLAN
(1:50)

 

ALL DIMENSIONS ARE IN mm UNLESS NOTED OTHERWISE

N.G.R E: 291080 N: 144522

CONCESSION REQUIRED NO

REV	MODIFICATION	BY	CH	DATE
A	First Issue	GB	GD	06.06.19



Cell Name	Opt.
CHURCH OF THE BLESSED ST MARY	—

Cell ID No
NET
A02676

Site Address / Contact Details
HOLT BALL STEEP LUCCOMBE SOMERSET TA24 8TE


Drawing Title:
EXISTING GROUND FLOOR LAYOUT PLAN

Purpose of issue:	Dwg Rev:
PLANNING	

Drawing Number:	
401	A

Surveyed By:	Original Sheet Size:	Pack Issue:
GD	A3	

Drawn:	Date:	Checked:	Date:	
GB	06.06.19	GD	06.06.19	A

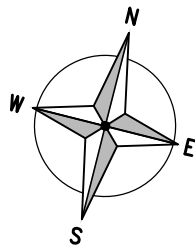

NOTE:
ALL FIXINGS INTO THE FABRIC OF THE CHURCH
ARE TO BE MADE INTO THE MORTAR JOINTS
WHERE PRACTICALLY POSSIBLE SUBJECT TO THE
INTEGRITY OF THE MORTAR.

NOTE: PORTABLE LADDER TO BE
STORED LOCALLY TO ENABLE
ACCESS TO TEMPORARY
EQUIPMENT

EXISTING SEATING

PROPOSED POWER CABLE TO
RUN FROM NEW SPUR ADJACENT
TO EXISTING POWER SOCKET

PROPOSED TEMPORARY
EQUIPMENT TO BE MOUNTED
ON 18mm THICK MARINE
PLYWOOD BACKBOARD ON
UNISTRUT CHANNEL FRAME
FIXED TO WALL USING 4No.
M12 STAINLESS STEEL
ANCHORS IN HILTI HIT HY270
RESIN INJECTION SYSTEM WITH
100mm EMBEDMENT

EXISTING SEATING

PROPOSED TEMPORARY
COAX FEEDER CABLES TO
EXIT EQUIPMENT AND RUN
UP THROUGH TOWER TO
ROOF LEVEL

PROPOSED FIBRE CABLE TO
RUN DOWN THROUGH TOWER
FROM ROOF LEVEL.
PROPOSED FIBRE CABLE TO
RUN FROM GROUND LEVEL
TO ROOF UP OUTSIDE OF
TOWER

EXISTING CLOCK MECHANISM

PHOTO A

DOWN

UP

PHOTO A – TEMPORARY
EQUIPMENT LOCATION

EXISTING SPIRAL STAIRCASE



PROPOSED RINGING ROOM LAYOUT PLAN (1:25)

0 1m 2m 3m 4m 5m
SCALE 1:50

ALL DIMENSIONS ARE IN mm UNLESS NOTED OTHERWISE

N.G.R E: 291080 N: 144522

CONCESSION REQUIRED NO

A	First Issue	GB	GD	06.06.19
REV	MODIFICATION	BY	CH	DATE

NETCOS



Cell Name Opt.

CHURCH OF THE BLESSED ST MARY –

Cell ID No

NET

A02676

Site Address / Contact Details

HOLT BALL STEEP
LUCCOMBE
SOMERSET
TA24 8TE


Drawing Title:
PROPOSED RINGING ROOM LAYOUT PLAN

Purpose of issue: PLANNING Dwg Rev:


Drawing Number: 402 A

Surveyed By: GD Original Sheet Size: A3 Pack Issue:


Drawn: GB Date: 06.06.19 Checked: GD Date: 06.06.19 A

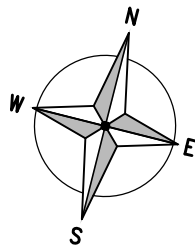

NOTE:
ALL FIXINGS INTO THE FABRIC OF THE CHURCH
ARE TO BE MADE INTO THE MORTAR JOINTS
WHERE PRACTICALLY POSSIBLE SUBJECT TO THE
INTEGRITY OF THE MORTAR.

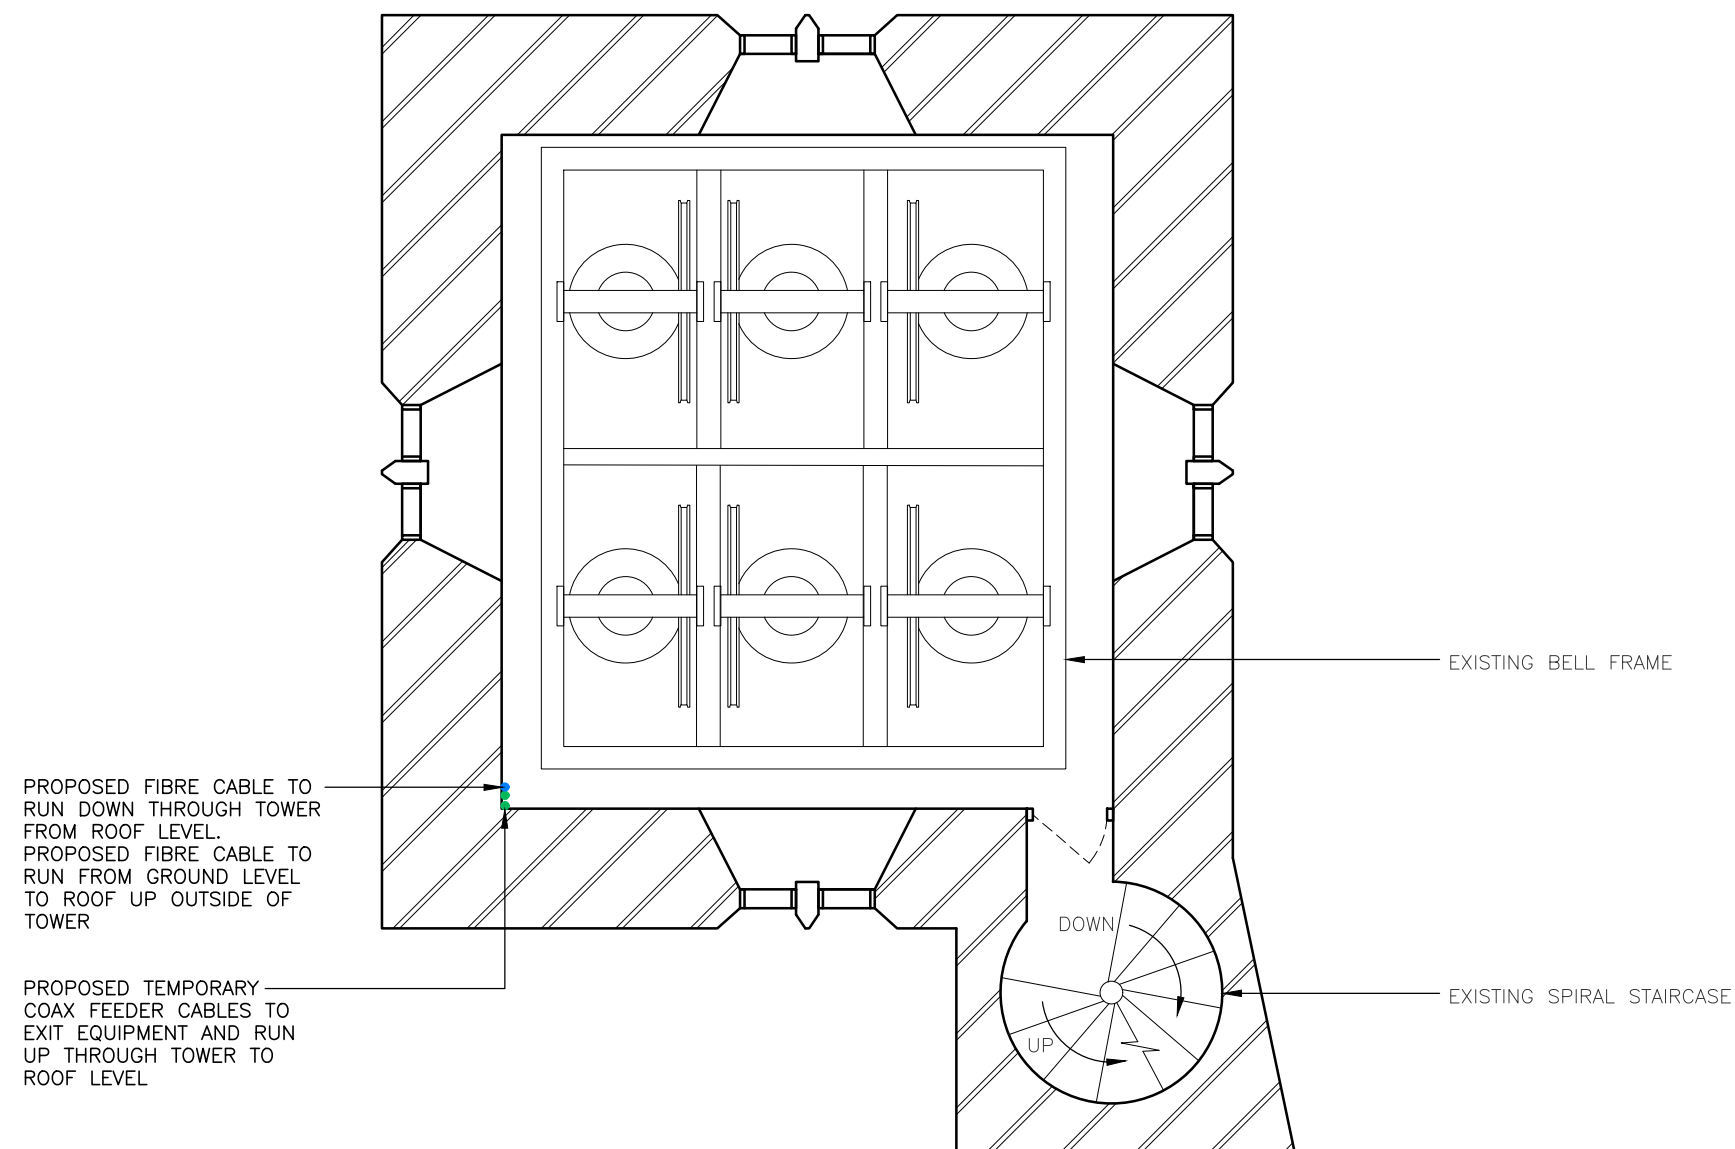

PROPOSED BELL CHAMBER LAYOUT PLAN
(1:50)

 

ALL DIMENSIONS ARE IN mm UNLESS NOTED OTHERWISE

N.G.R E: 291080 N: 144522

CONCESSION REQUIRED NO

REV	MODIFICATION	BY	CH	DATE
A	First Issue	GB	GD	06.06.19



Cell Name	Opt.
CHURCH OF THE BLESSED ST MARY	—


Cell ID No
NET
A02676

Site Address / Contact Details
HOLT BALL STEEP LUCCOMBE SOMERSET TA24 8TE



Drawing Title:	PROPOSED BELL CHAMBER LAYOUT PLAN
----------------	-----------------------------------

Purpose of issue:	PLANNING	Dwg Rev:
Drawing Number:	403	A

Drawing Number:				403		A
Surveyed By:		GD		Original Sheet Size:		Pack Issue:
Drawn:		Date:		Checked:		Date:
GB		06.06.19		GD		06.06.19
						A

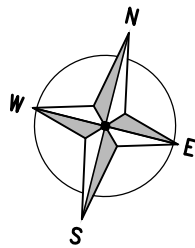

NOTE:
ALL FIXINGS INTO THE FABRIC OF THE CHURCH
ARE TO BE MADE INTO THE MORTAR JOINTS
WHERE PRACTICALLY POSSIBLE SUBJECT TO THE
INTEGRITY OF THE MORTAR.

 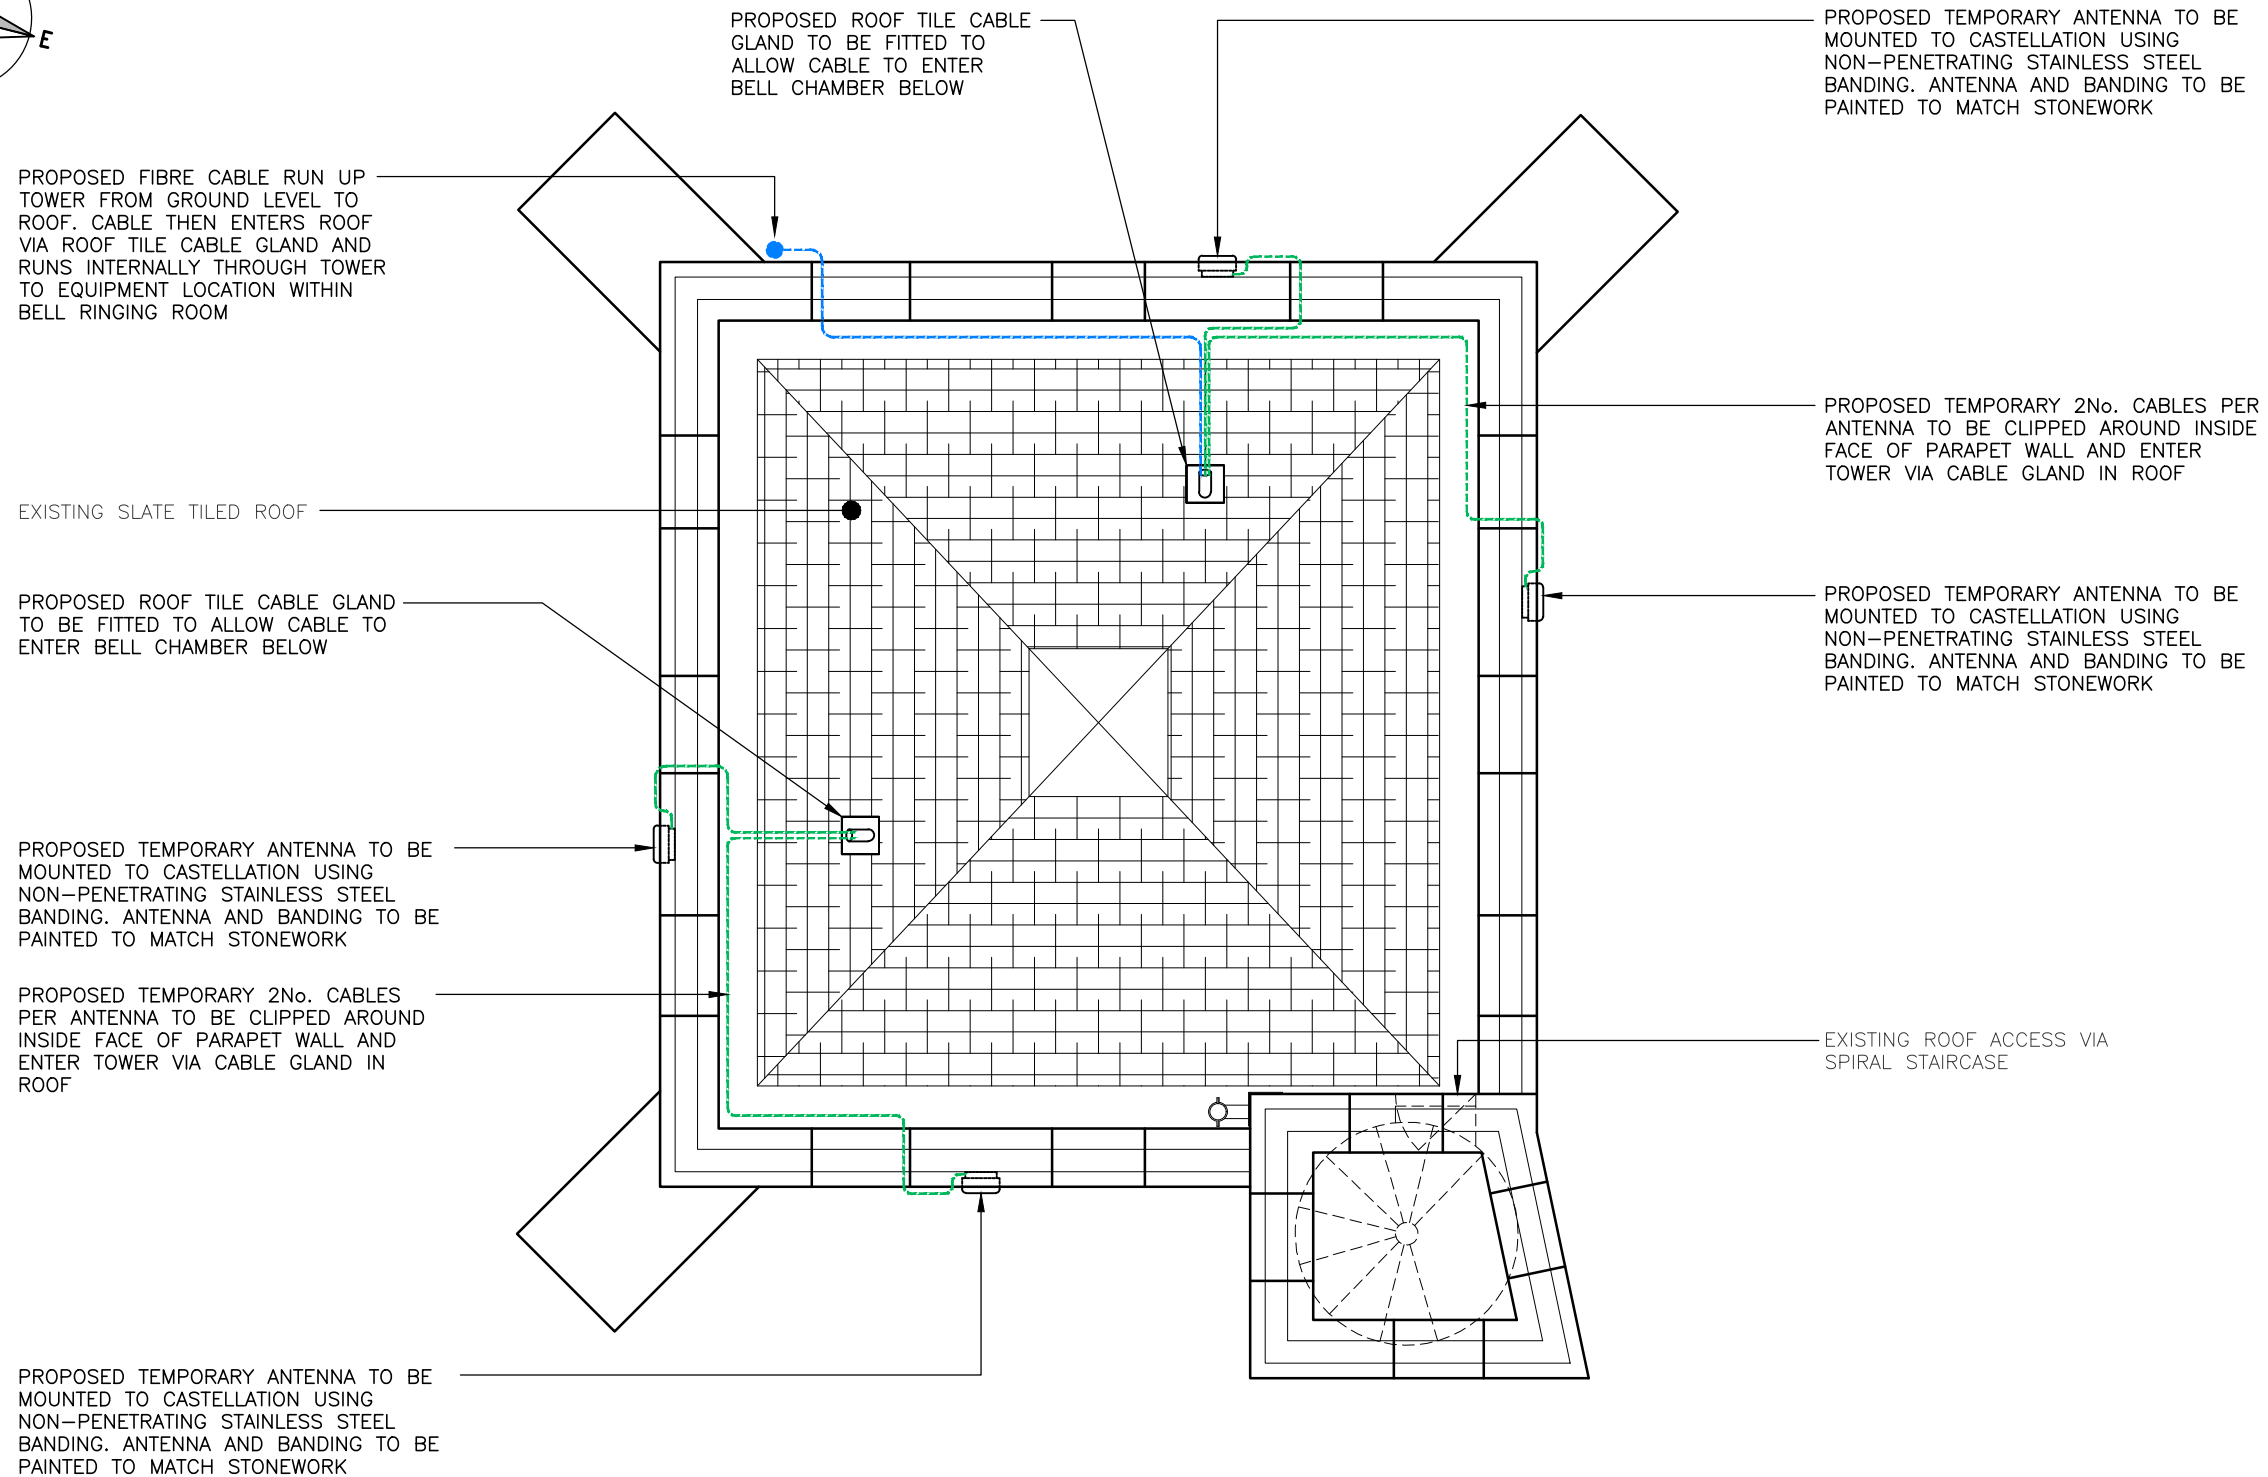

PROPOSED ROOF PLAN
(1:25)

ALL DIMENSIONS ARE IN mm UNLESS NOTED OTHERWISE

N.G.R E: 291080 N: 144522

CONCESSION REQUIRED NO

A	First Issue	GB	GD	06.06.19
REV	MODIFICATION	BY	CH	DATE



Cell Name		Opt.
CHURCH OF THE BLESSED ST MARY		—
Cell ID No		
NET		
A02676		

Site Address / Contact Details
HOLT BALL STEEP
LUCCOMBE
SOMERSET
TA24 8TE

Drawing Title: PROPOSED ROOF PLAN		
Purpose of issue: PLANNING		Dwg Rev:
Drawing Number: 404		A
Surveyed By: GD	Original Sheet Size: A3	Pack Issue:
Drawn: GB	Date: 06.06.19	Checked: GD Date: 06.06.19 A

NOTES:

The logo for NET CS, featuring the word "NET" in dark blue and "CS" in red, with a stylized blue and white circular graphic between them.

Cell ID No

Site Address / Contact Details

HOLT BALL STEEP
LUCCOMBE
SOMERSET
TA24 8TE

Purpose of issue:	PLANNING	Dwg Rev:
-------------------	----------	-------------

Surveyed By: GD	Original Sheet Size: A3	Pack Issue:
--------------------	----------------------------	----------------

Drawn: GB	Date: 06.06.19	Checked: GD	Date: 06.06.19	A
--------------	-------------------	----------------	-------------------	---

PROPOSED TEMPORARY ANTENNA AND BANDING TO BE PAINTED TO MATCH STONEMWORK

PROPOSED TEMPORARY ANTENNA TO BE MOUNTED TO CASTELLATION USING NON-PENETRATING MIDFIX BN12 STAINLESS STEEL GRADE 201 ½" TENSION BANDING AND BUCKLES. WWW.MIDFIX.CO.UK

EXISTING SLATE TILED ROOF

PROPOSED TEMPORARY CABLES TO ENTER CHURCH TOWER THROUGH ROOF VIA LEAD ROOF TILE WITH CABLE GLAND

PROPOSED TEMPORARY COAX CABLES TO BE FIXED TO WALL USING BLACK POLYIMIDE P-CLIPS TO SUIT ½" CABLE. MINIMUM NUMBER OF FIXINGS TO BE USED AND ALL FIXINGS TO BE STAINLESS STEEL AND MADE INTO MORTAR JOINTS

ANTENNA MOUNTING DETAILS

(1:10)

ELEVATION

